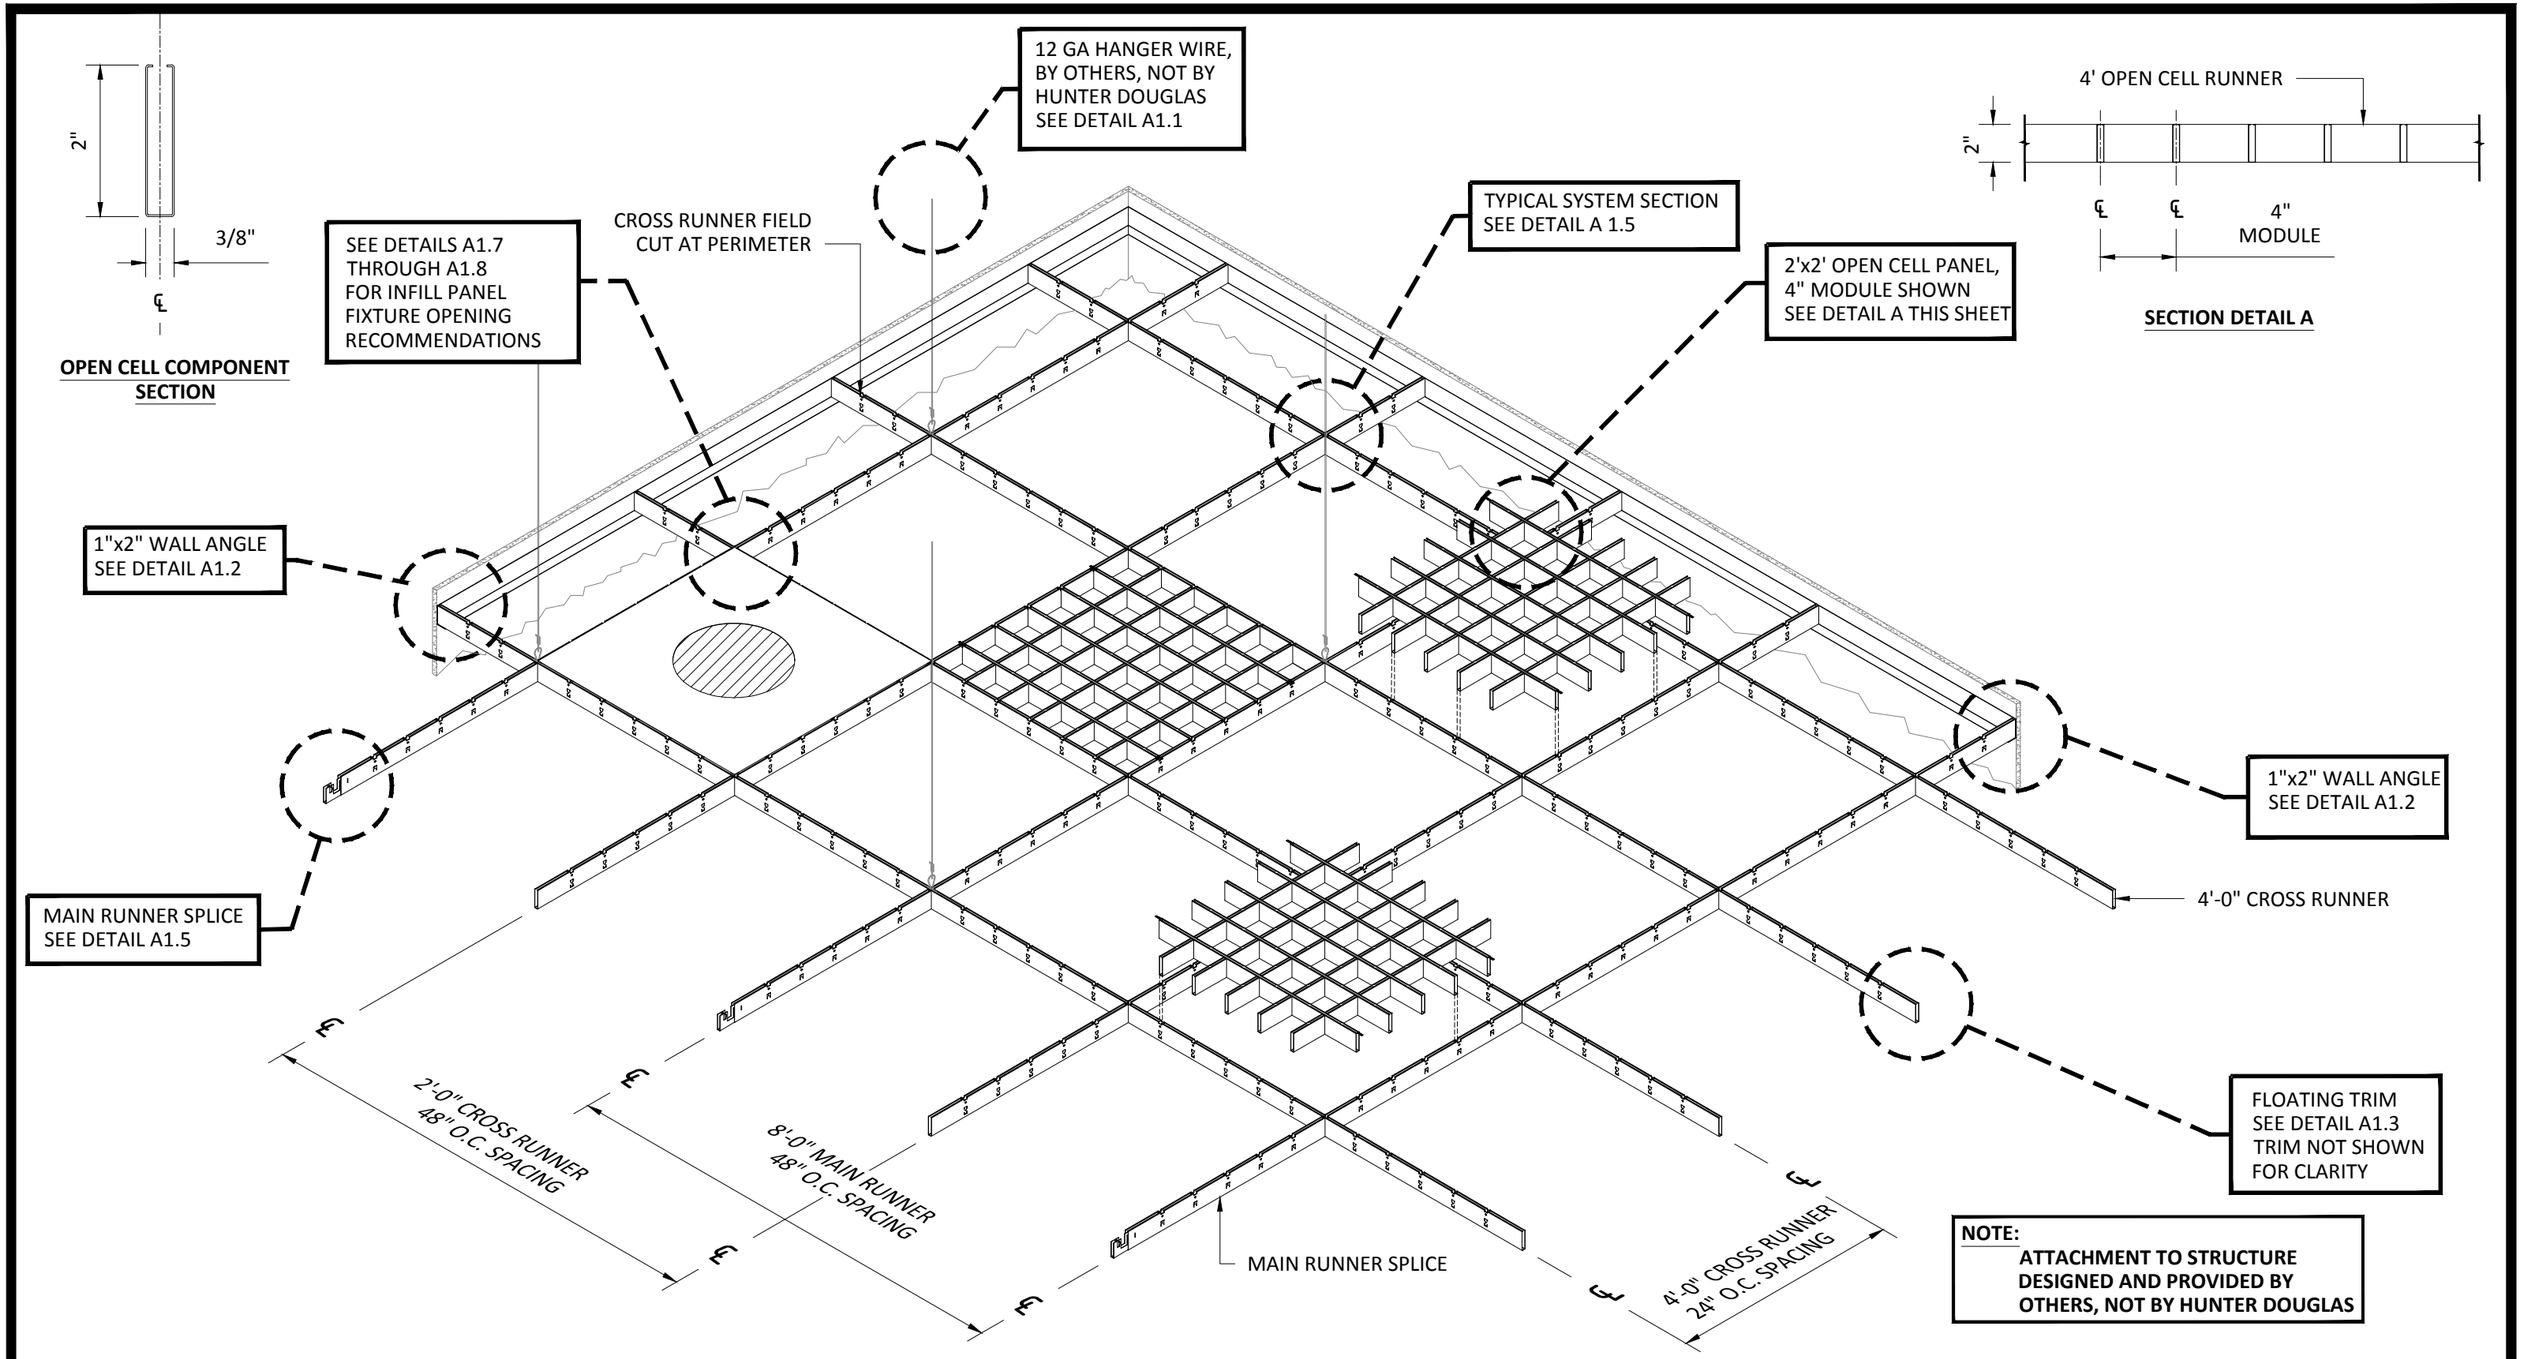

NOTE:
ATTACHMENT TO STRUCTURE DESIGNED AND PROVIDED BY OTHERS, NOT BY HUNTER DOUGLAS

HunterDouglas Architectural

5015 Oakbrook Parkway, Suite 100
Norcross, GA 30093
T 800.366.4327
F 770.806.0214
HDarchitectural.com

All rights reserved. This drawing is the property of Hunter Douglas. It may not be copied or multiplied, neither wholly nor partly. It may not be submitted for perusal to third parties.

SPECIFICATIONS
(unless noted otherwise)

MATERIAL: .020" ALUMINUM
FINISH: PAINT
PERFORATION: NOT AVAILABLE

TYPICAL SUSPENSION LAYOUT

PROJECT: OPEN CELL PRODUCT SPECIFICATIONS
DRAWING NUMBER: OPEN CELL-A1.0
SCALE: NTS
DRAWN BY: HDA ENGINEERING
DATE: 8/15/16