




ALPHA

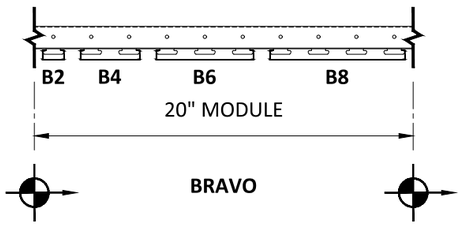


BRAVO

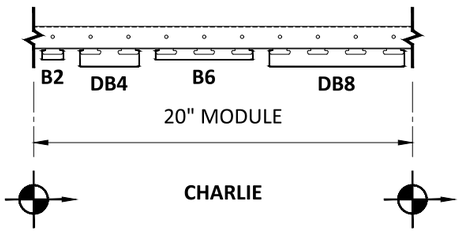


CHARLIE

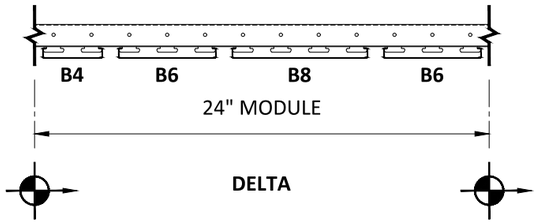


DELTA

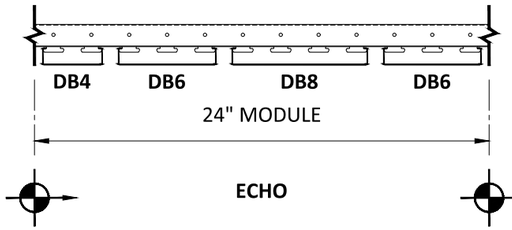


ECHO

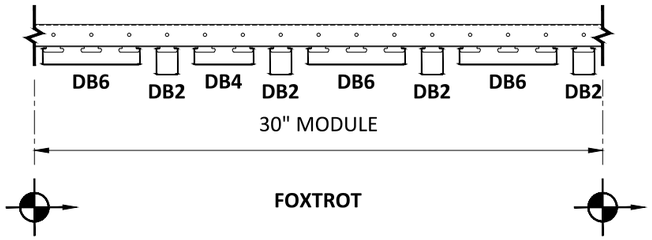


FOXTROT

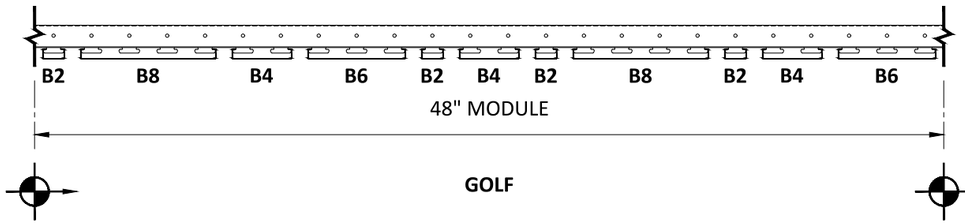


GOLF

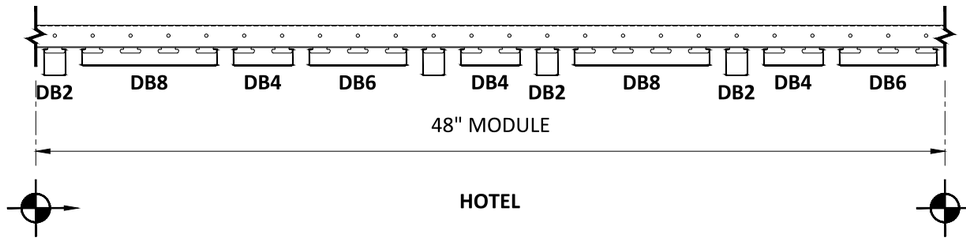

HOTEL

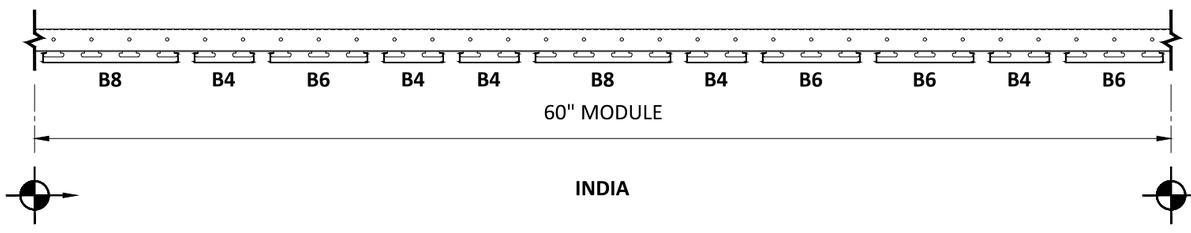

INDIA

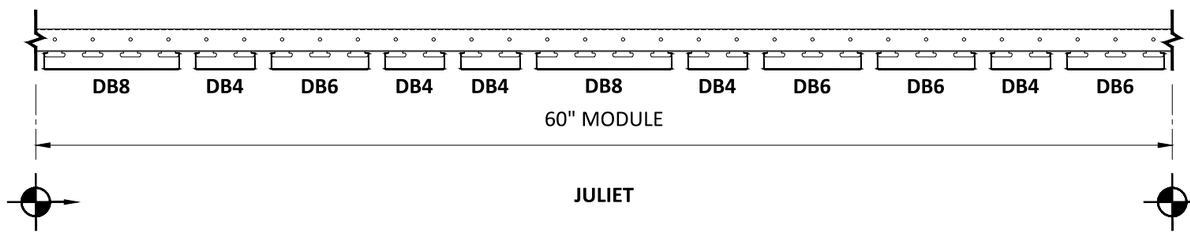

JULIET

HunterDouglas Architectural

5015 Oakbrook Parkway, Suite 100
Norcross, GA 30093
T 800.366.4327
F 770.806.0214
HDarchitectural.com

All rights reserved. This drawing is the property of Hunter Douglas. It may not be copied or multiplied, neither wholly nor partly. It may not be submitted for perusal to third parties.

SPECIFICATIONS
(unless noted otherwise)

MATERIAL: SEE DETAIL A1.1 THIS SET FOR MULTI-BOX PANELS | .040" ALUMINUM UNIVERSAL CARRIER

FINISH: PAINT | POWDER COAT | DECORATED WOOD FINISH | WOOD VENEER | LUXACOTE

PERFORATION: SEE DETAIL A1.1 THIS SET

MULTI-BOX CONTINUOUS PATTERNS

PROJECT: MULTI-BOX CONTINUOUS PRODUCT SPECIFICATIONS
DRAWING NUMBER: MULTI-BOX CONT-A1.5
SCALE: 1-1/2" = 1'-0"
DRAWN BY: HDA ENGINEERING
DATE: 8/15/16