
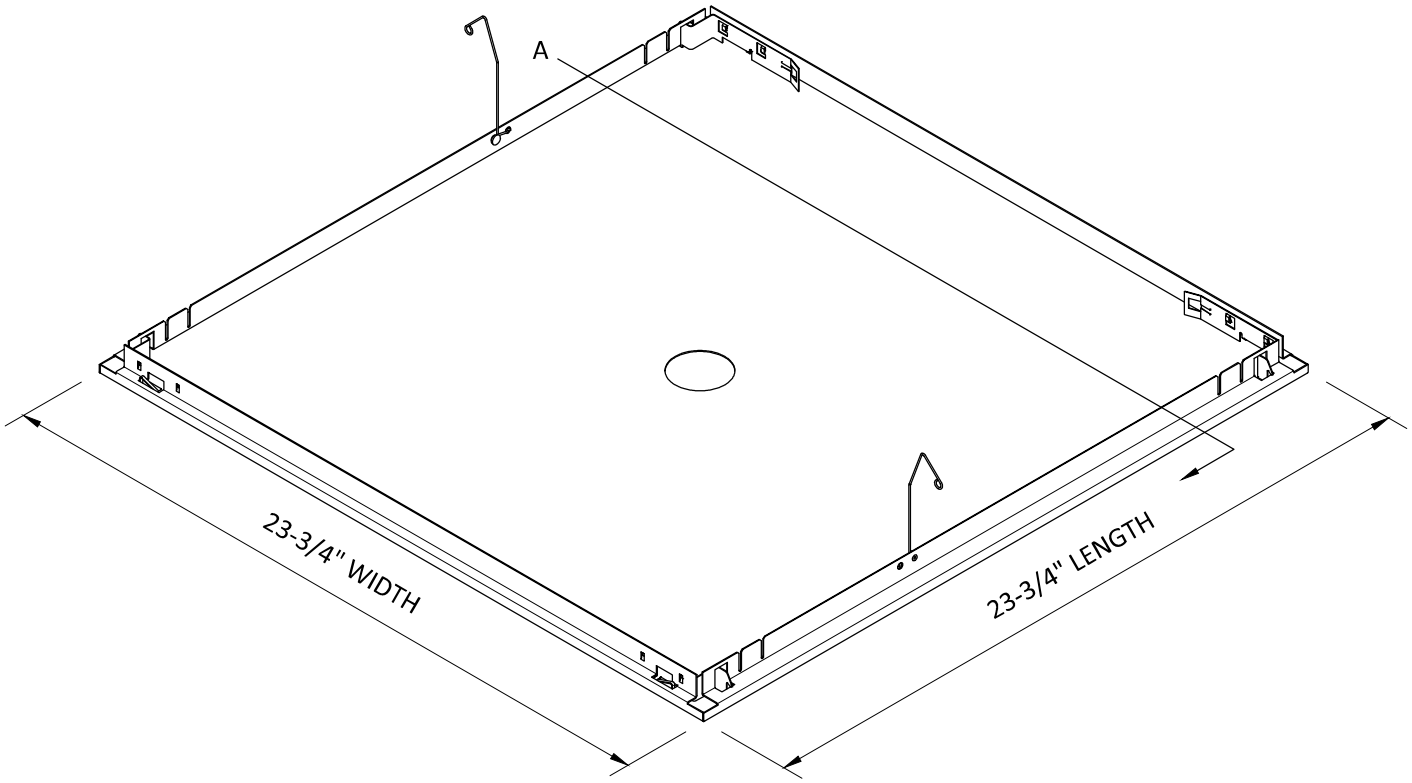


PANEL WITH ROUND CUT-OUT

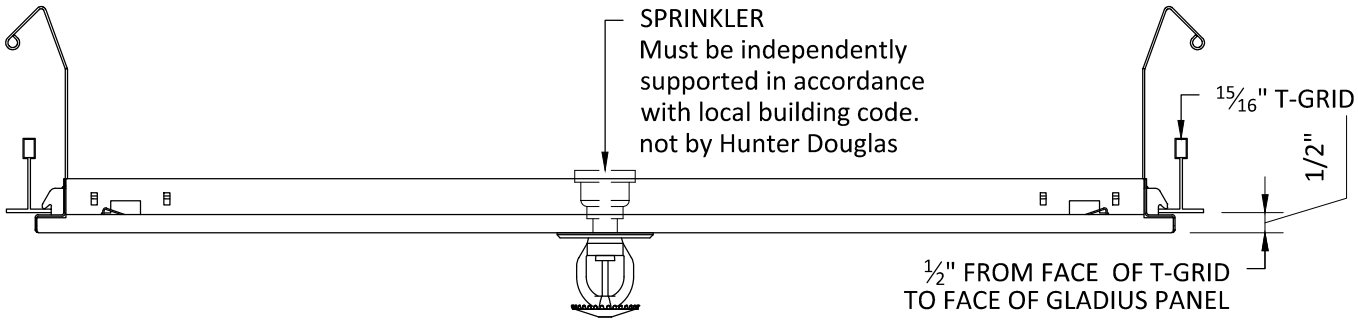

SECTION A
SCALE: 3" = 1'-0"

HunterDouglasContract

CEILINGS

1 Hunter Douglas Circle
Thornton, CO 80241
800-727-8953
fax: 720-872-7850

5015 Oakbrook Parkway, Suite 100
Norcross, GA 30093
800-366-4327 / 770-806-9557
fax: 770-806-0217

www.hunterdouglascontract.com

GLADIUS PANEL WITH SPRINKLER

PRODUCT CATEGORY: PLANK & TILE
DRAWING FILE: TGL_SPRINKLER

LUXALON® METAL CEILINGS | WoodWright™ WOOD CEILINGS | Techstyle® ACOUSTIC SOLUTIONS

All rights reserved. This drawing is the property of Hunter Douglas and may be used only in conjunction with construction projects utilizing Hunter Douglas products. This detail may not apply to all conditions or construction situations. For non-typical conditions, consult Hunter Douglas.

drawn: CKS
date: 03-11
section: TGL
page: 11