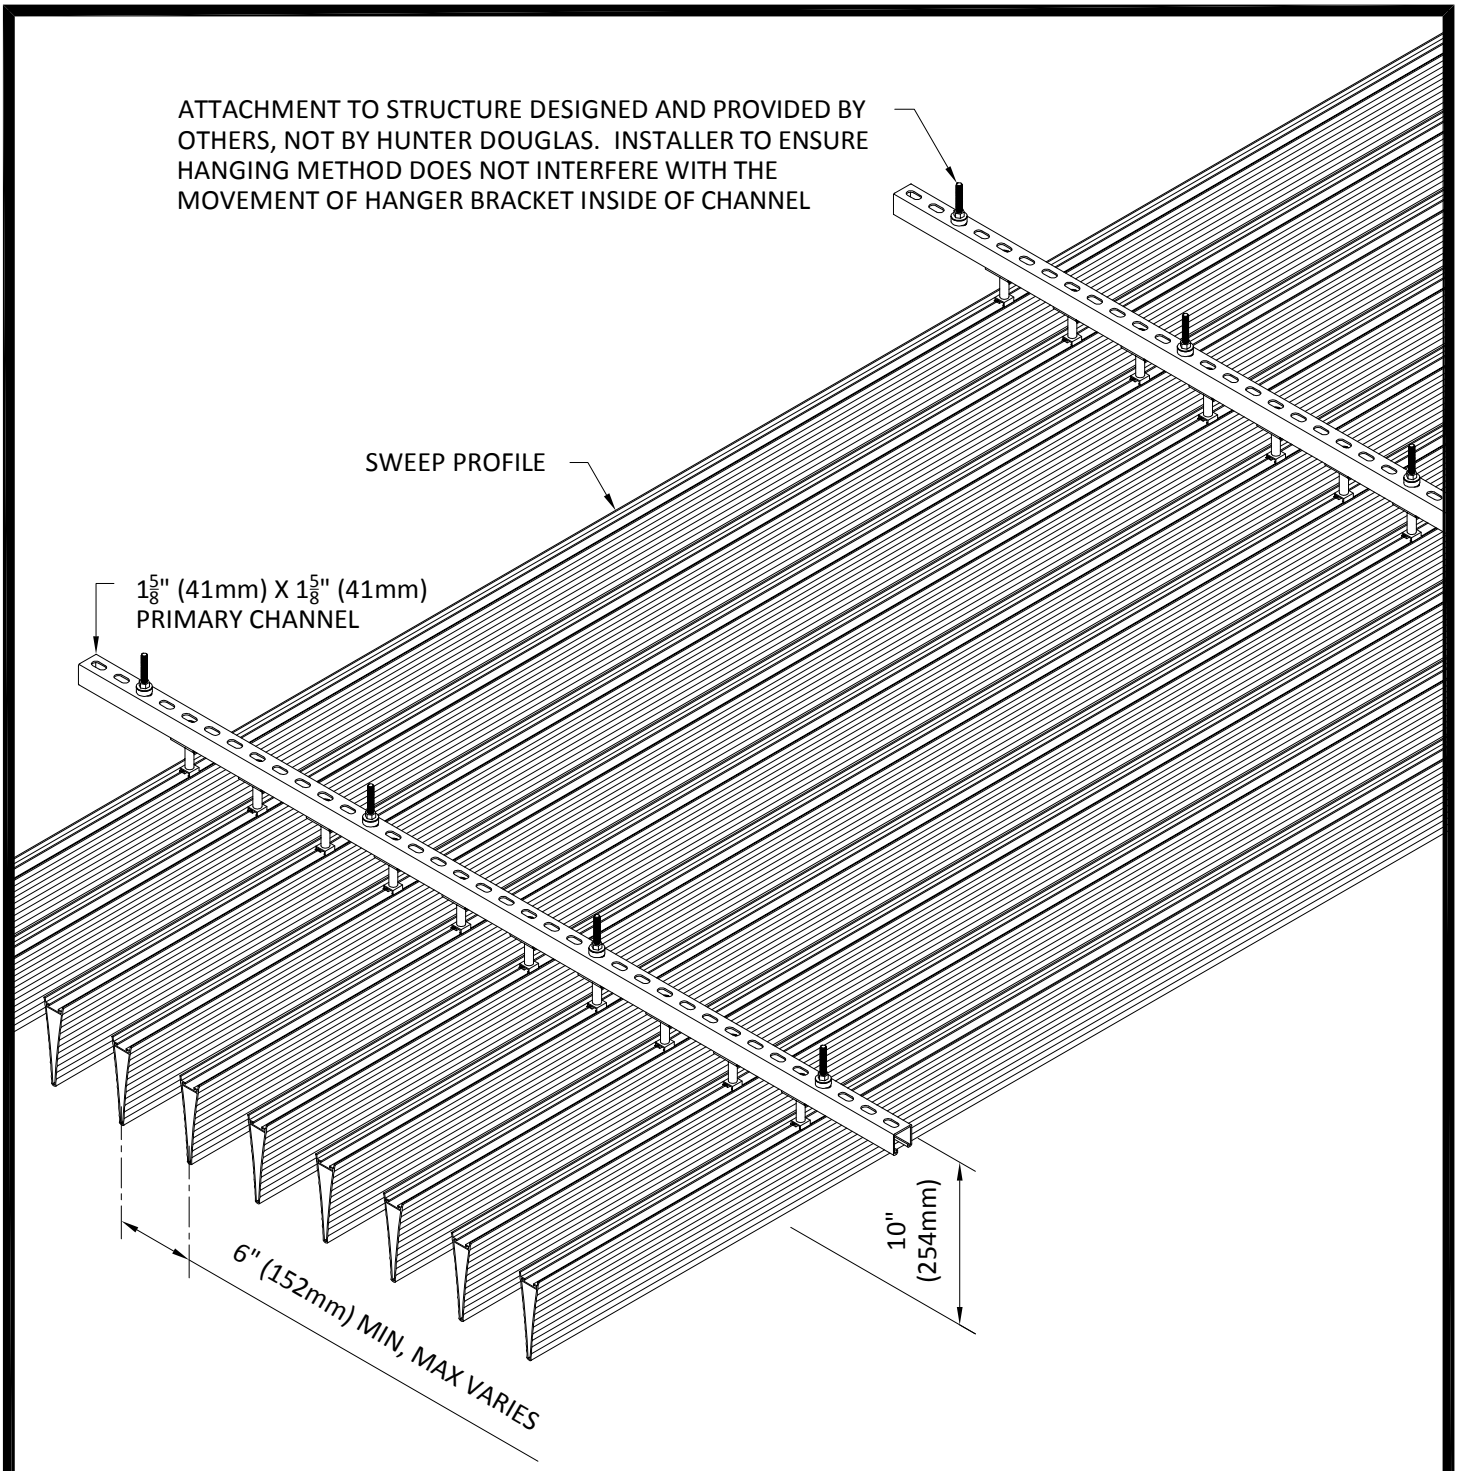


HunterDouglasContract

CEILINGS

1 Hunter Douglas Circle
Thornton, CO 80241
800-727-8953
fax: 720-872-7850

5015 Oakbrook Parkway, Suite 100
Norcross, GA 30093
800-366-4327 / 770-806-9557
fax: 770-806-0217

www.hunterdouglascontract.com

SWEEP PROFILE TOP ISOMETRIC

PRODUCT CATEGORY: HIGH PROFILE SERIES BAFFLE CEILING SYSTEM
DRAWING NUMBER: HPS-12-11-11
SCALE: NTS

LUXALON® METAL CEILINGS | WoodWright® WOOD CEILINGS | Techstyle® ACOUSTICAL CEILINGS

All rights reserved. This drawing is the property of Hunter Douglas and may be used only in conjunction with construction projects utilizing Hunter Douglas products. This detail may not apply to all conditions or construction situations. For non-typical conditions, consult Hunter Douglas.

drawn:
date:
section:
page: