


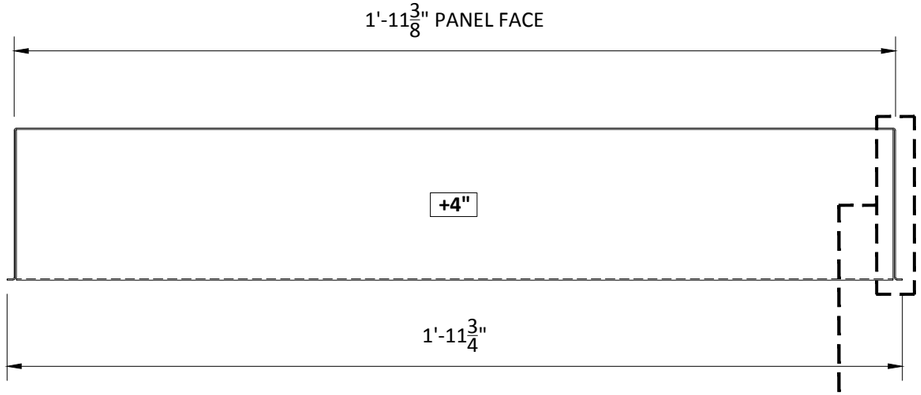


SECTION 'A'
SCALE: 3" = 1'-0"

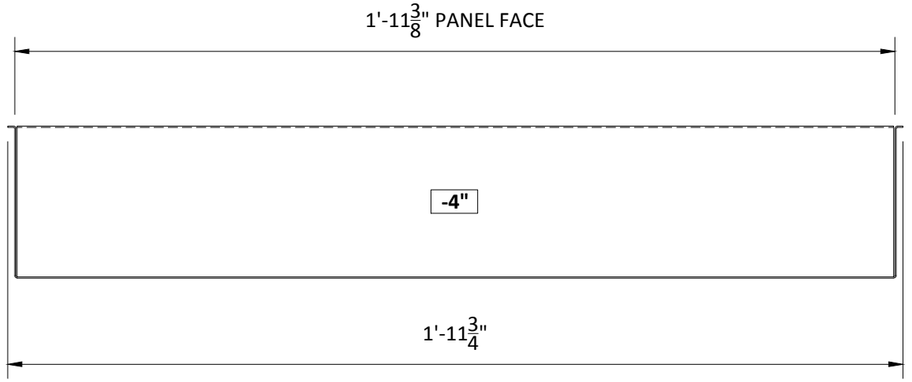


SECTION 'B'
SCALE: 3" = 1'-0"

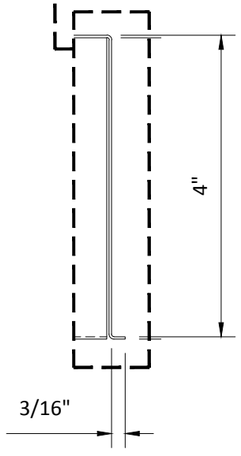

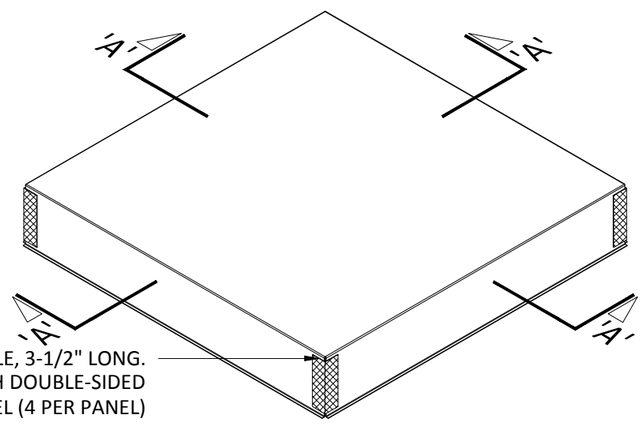

1" X 1" ANGLE, 3-1/2" LONG.
FACTORY-ATTACHED WITH DOUBLE-SIDED
TAPE AT OUTSIDE CORNER OF PANEL (4 PER PANEL)

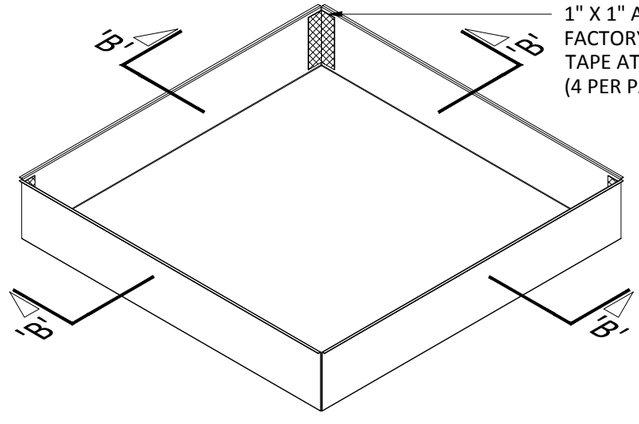

1" X 1" ANGLE, 3-1/2" LONG.
FACTORY-ATTACHED WITH DOUBLE-SIDED
TAPE AT INSIDE CORNER OF PANEL
(4 PER PANEL)

INTERIOR INSTALLATION

*4" REVEAL LAY-IN PANEL FOR 9/16" GRID SHOWN

HunterDouglasContract
CEILINGS
5015 Oakbrook Parkway, Suite 100
Norcross, GA 30093
800-366-4327 / 770-806-9557
fax: 770-806-0214

All rights reserved. This drawing is the property of Hunter Douglas and may not be copied or multiplied neither wholly nor partly. It may not be submitted for perusal to third parties either.

www.hunterdouglascontract.com

SPECIFICATIONS
(unless noted otherwise)
MATERIAL: 0.032" ALUMINUM LAY-IN LEVELS PANEL

FINISH: PAINT / POWDER COAT / DECORATED WOOD FINISH

PERFORATION: SEE DETAIL A1.1 ON LAY-IN STORYBOARD SET

TOLERANCES
(unless noted otherwise)
DECIMAL: .0 +/- .060
.00 +/- .030
.000 +/- .010
FRACTIONAL: +/- 1/32"
ANGULAR: +/- 1/2° (.5°)

LUXALON® METAL CEILINGS | WoodWright® WOOD CEILINGS | Techstyle® ACOUSTICAL CEILINGS

4" REVEAL LAY-IN PANEL

PROJECT: LAY-IN LEVELS PRODUCT SPECIFICATIONS
DRAWING NUMBER: LAY-IN-LEVELS-A1.4
PART NUMBER: N/A
SCALE: AS SHOWN
DATE: 8/20/14
DRAWN BY: HDAP ENGINEERING