
ISOMETRIC
INSTALLATION SEQUENCE

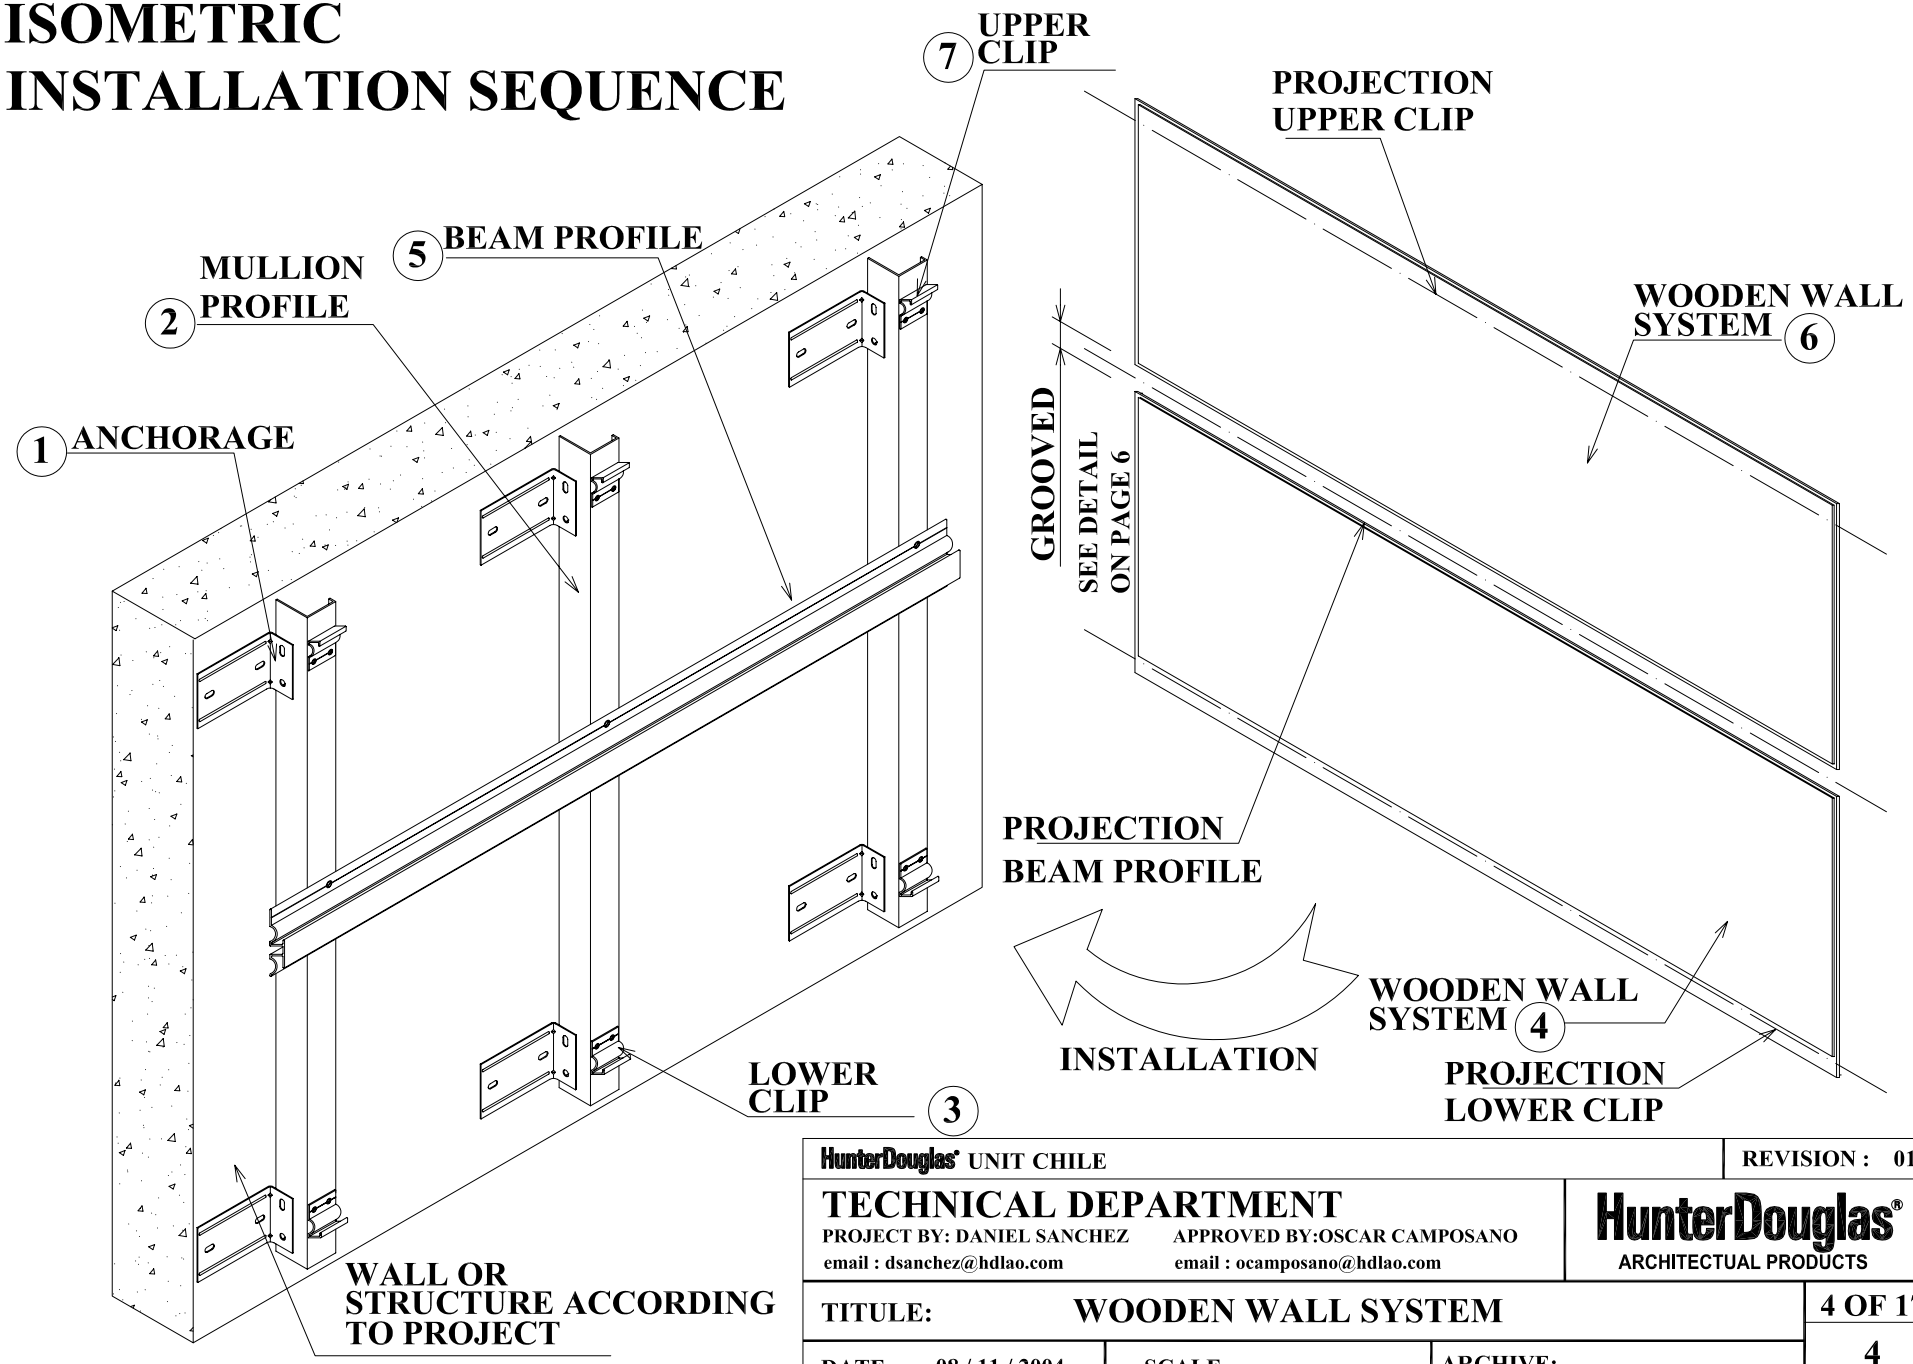

HunterDouglas® UNIT CHILE			REVISION : 01
TECHNICAL DEPARTMENT PROJECT BY: DANIEL SANCHEZ email : dsanchez@hdlao.com	APPROVED BY:OSCAR CAMPOSANO email : ocamposano@hdlao.com	HunterDouglas® ARCHITECTUAL PRODUCTS	
TITULE:	WOODEN WALL SYSTEM		4 OF 17
DATE : 08 / 11 / 2004	SCALE : ———	ARCHIVE:	4

WP-004