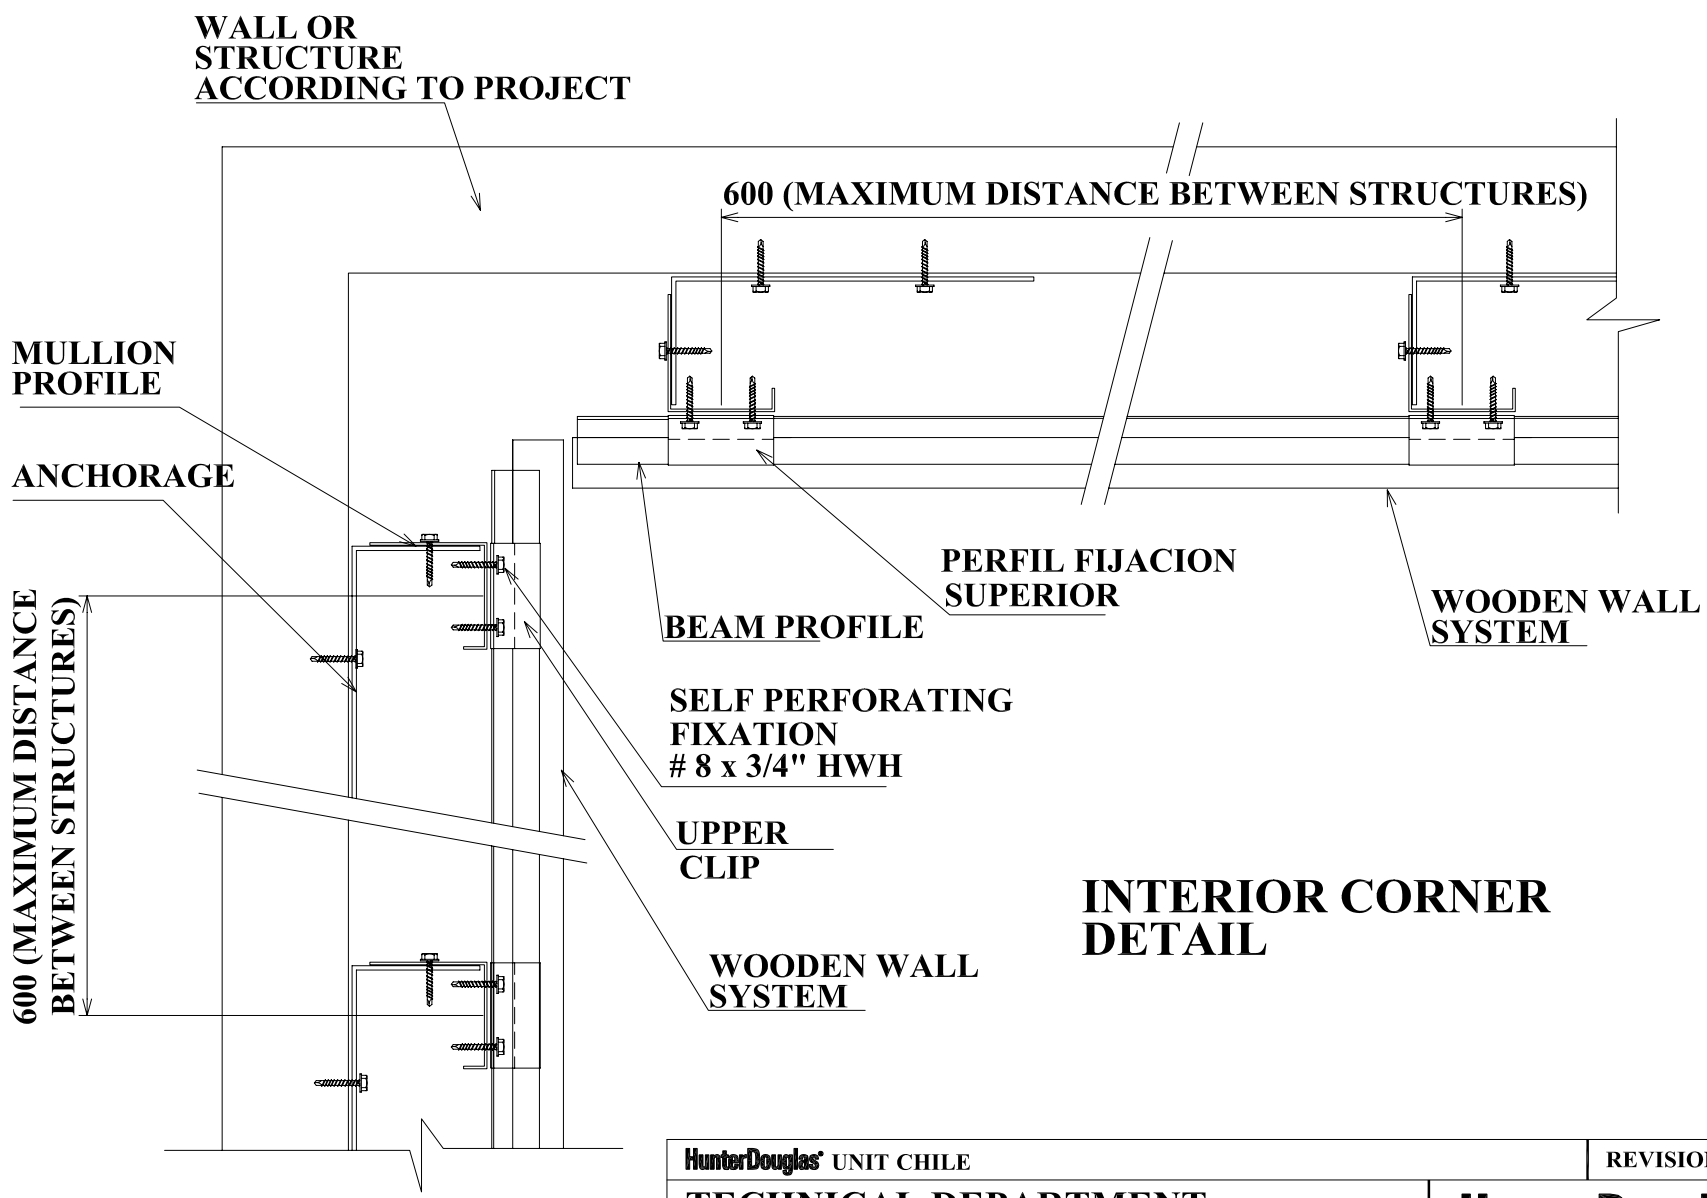


INTERIOR CORNER DETAIL

INTERIOR CORNER DETAIL
WOODEN WALL SYSTEM

WP-013

HunterDouglas UNIT CHILE | REVISION : 01

TECHNICAL DEPARTMENT

PROJECT BY: DANIEL SANCHEZ
email : dsanchez@hdlao.com
APPROVED BY:OSCAR CAMPOSANO
email : ocamposano@hdlao.com

HunterDouglas® ARCHITECTUAL PRODUCTS

TITULE: WOODEN WALL SYSTEM

13 OF 17

DATE : 08 / 11 / 2004 | SCALE : ——— | ARCHIVE:

13