
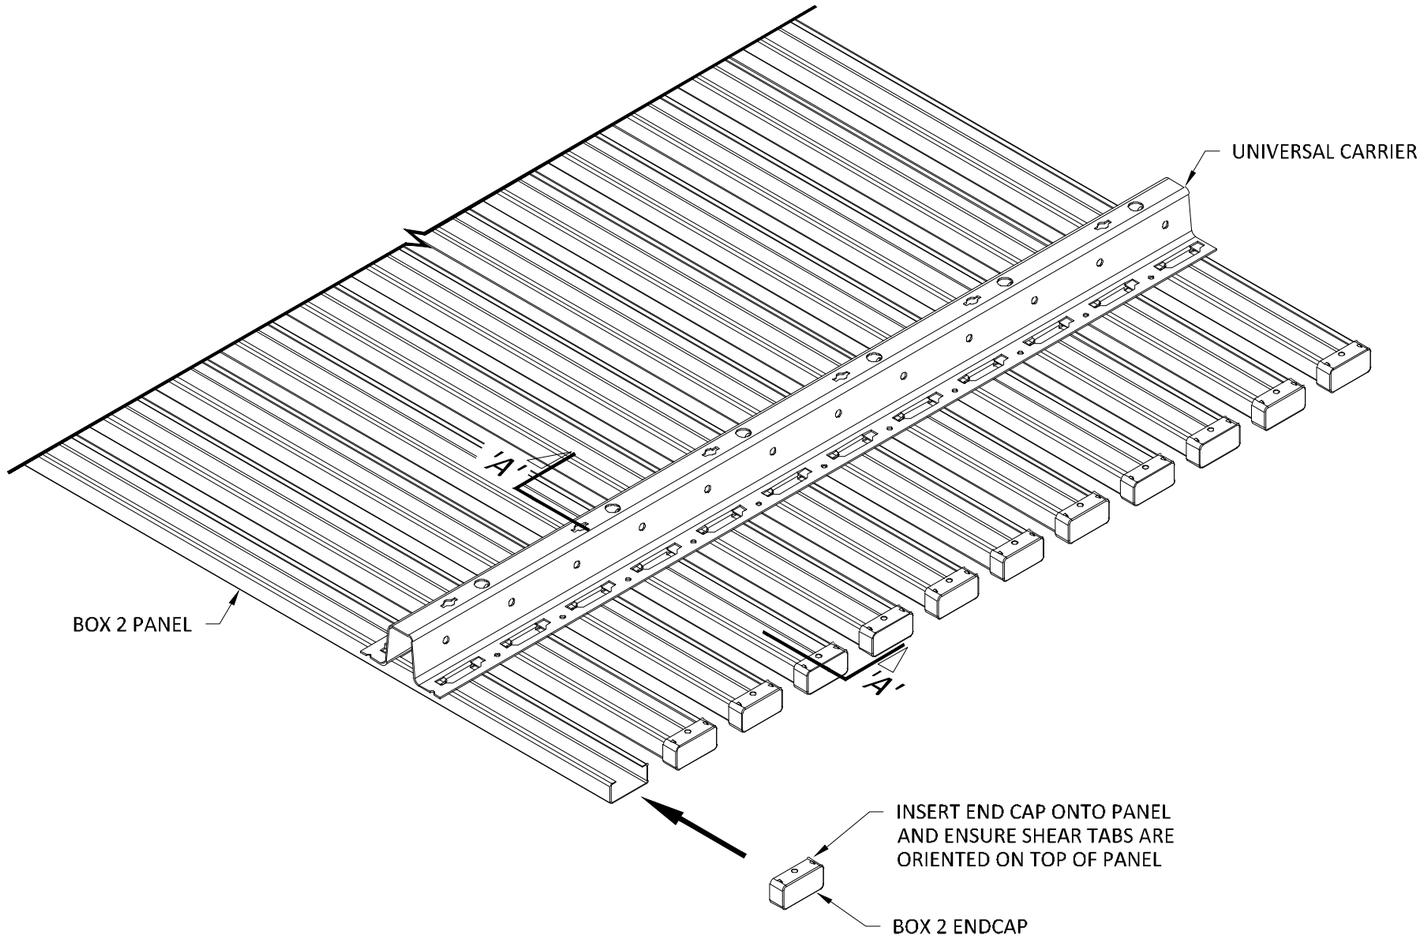


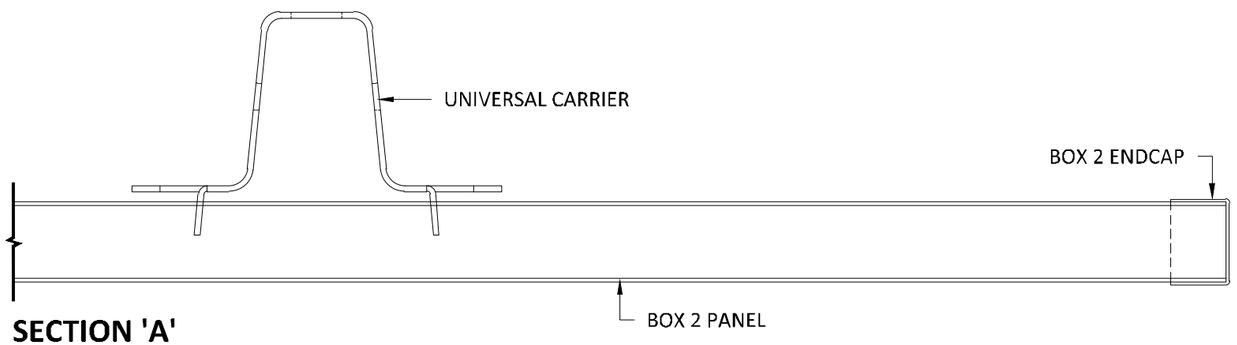

SECTION 'A'
SCALE: FULL (1:1)

*VERTICAL SUPPORTS AND HANGER WIRE OMITTED FOR CLARITY

HunterDouglas Architectural

5015 Oakbrook Parkway, Suite 100
Norcross, GA 30093
T 800.366.4327
F 770.806.0214
HDarchitectural.com

All rights reserved. This drawing is the property of Hunter Douglas. It may not be copied or multiplied, neither wholly nor partly. It may not be submitted for perusal to third parties.

SPECIFICATIONS
(unless noted otherwise)

MATERIAL: .020" | .025" ALUMINUM BOX 2 PANEL | .040" ALUMINUM UNIVERSAL CARRIER
FINISH: PAINT | POWDER COAT | DECORATED WOOD FINISH | LUXACOTE
PERFORATION: NOT AVAILABLE

PANEL END CAP
PROJECT: LINEAR EXTERIOR BOX 2 PRODUCT SPECIFICATIONS
DRAWING NUMBER: BOX2-B1.5
SCALE: AS SHOWN
DRAWN BY: HDA ENGINEERING
DATE: 12/5/16