
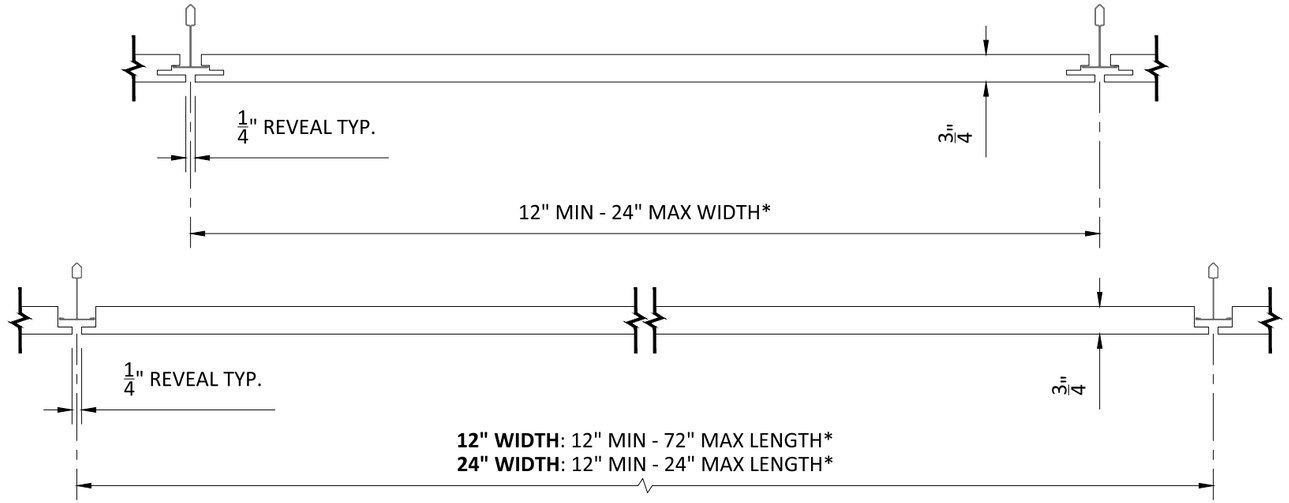


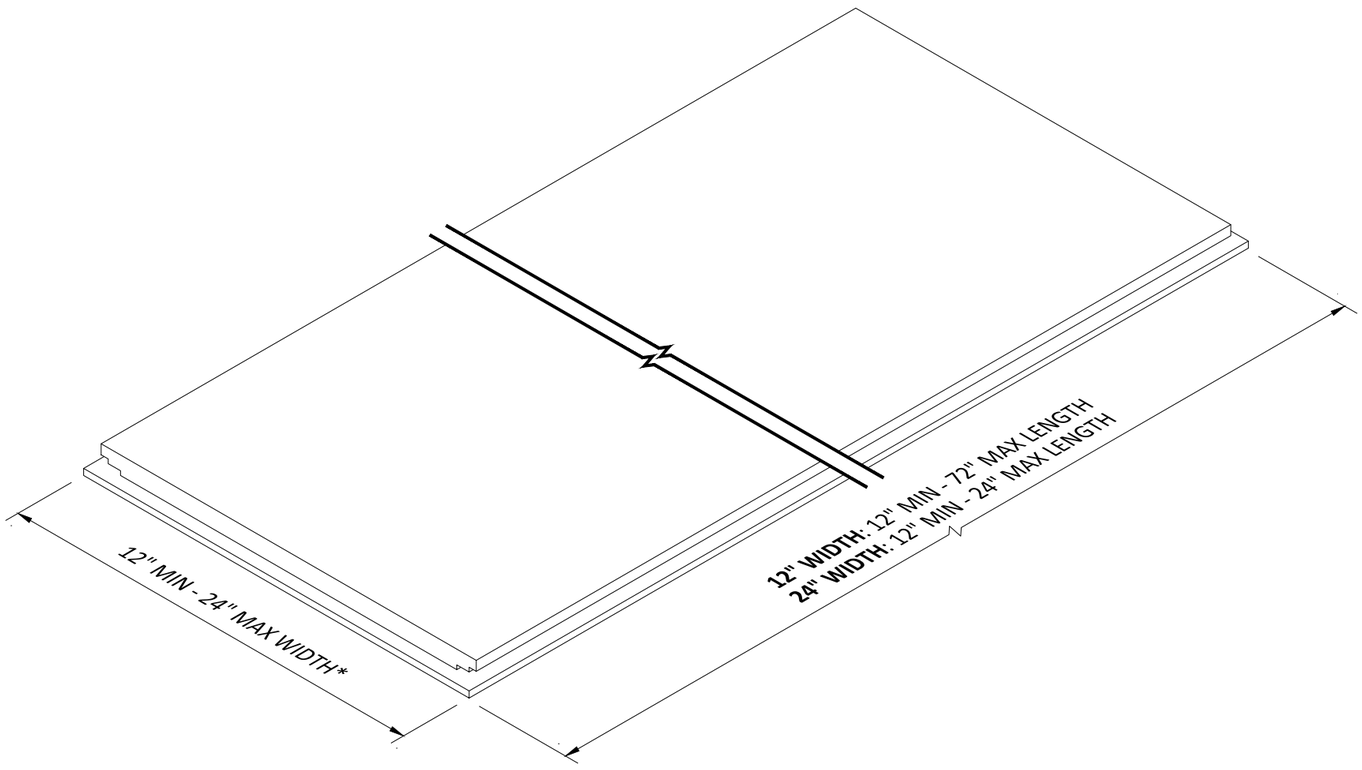

NATURA NEO GLADIUS PANEL WIDTHS & LENGTHS
SCALE: NOT TO SCALE

PANEL CONFIGURATIONS

12" AND 24" WIDTHS

24", 48", 60", 72" LENGTHS

OTHER SIZES AVAILABLE, CONTACT HUNTER DOUGLAS

PANEL MATERIAL

3/4" FIRE RATED PARTICLE BOARD

PANEL FINISHES

WOOD VENEER:
9003 WHITE OAK (RIFT CUT)
9005 DOUGLAS FIR (VERTICAL GRAIN)
9013 CHERRY (FLAT CUT)
9114 WALNUT (FLAT CUT)
9122 ANIGRE (QUARTER CUT)
9427 MAPLE (FLAT CUT)

OTHER FINISHES AVAILABLE, CONTACT HUNTER DOUGLAS

PERFORATIONS

PERFORATION	OPEN AREA	CENTERS	DIAMETER
#C201	2.0% OPEN	1.259" STRAIGHT	0.196"
#C202	5.0% OPEN	1.259" STRAIGHT	0.314"
#C203	4.0% OPEN	0.629" STAGGERED	0.196"
#C204	10.0% OPEN	0.629" STAGGERED	0.314"
#C212	12.0% OPEN	2.519 STRAIGHT	0.984"
#C213	6.0% OPEN	3.779" STRAIGHT	0.984"

*SUBTRACT 1/4" REVEAL FOR ACTUAL FACE DIMENSION

HunterDouglas Architectural

5015 Oakbrook Parkway, Suite 100
Norcross, GA 30093
T 800.366.4327
F 770.806.0214
HDarchitectural.com

All rights reserved. This drawing is the property of Hunter Douglas. It may not be copied or multiplied, neither wholly nor partly. It may not be submitted for perusal to third parties.

SPECIFICATIONS
(unless noted otherwise)

MATERIAL: 3/4" FIRE RATED PARTICLE BOARD
FINISH: WOOD VENEER
PERFORATION: SEE TABLE ABOVE

PANEL SPECIFICATIONS

PROJECT: NATURA PLANK & TILE PRODUCT SPECIFICATIONS
DRAWING NUMBER: NATNEO-GL-A1.1
SCALE: AS SHOWN
DRAWN BY: HDA ENGINEERING
DATE: 5/15/17